



FRONT ELEVATION

SCALE: 1/4" = 1'-0"

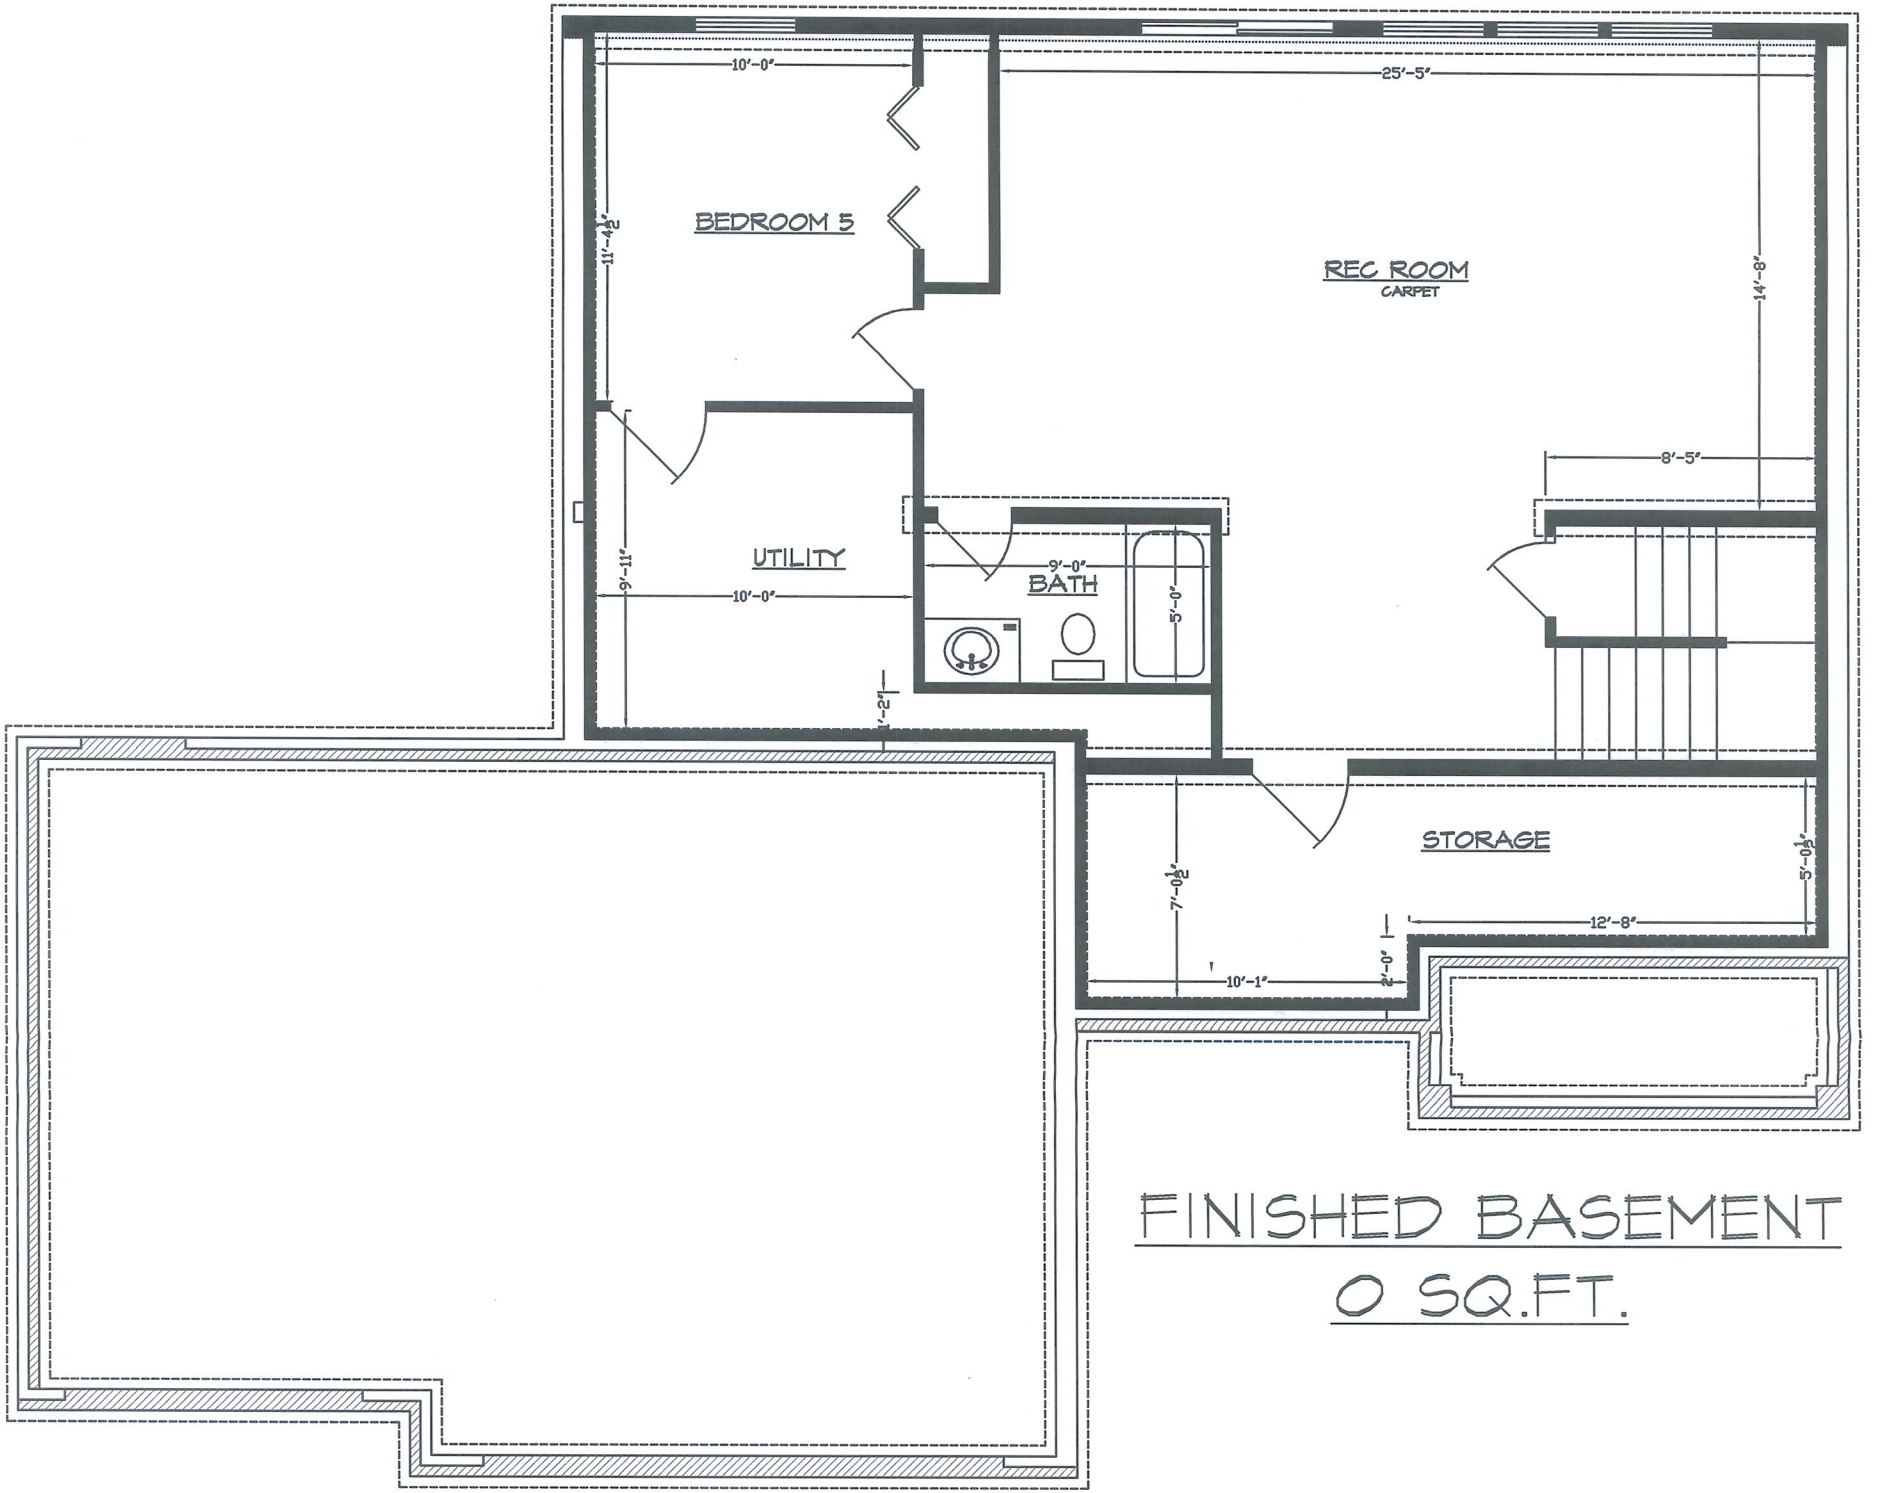

FINISHED BASEMENT

0 SQ.FT.

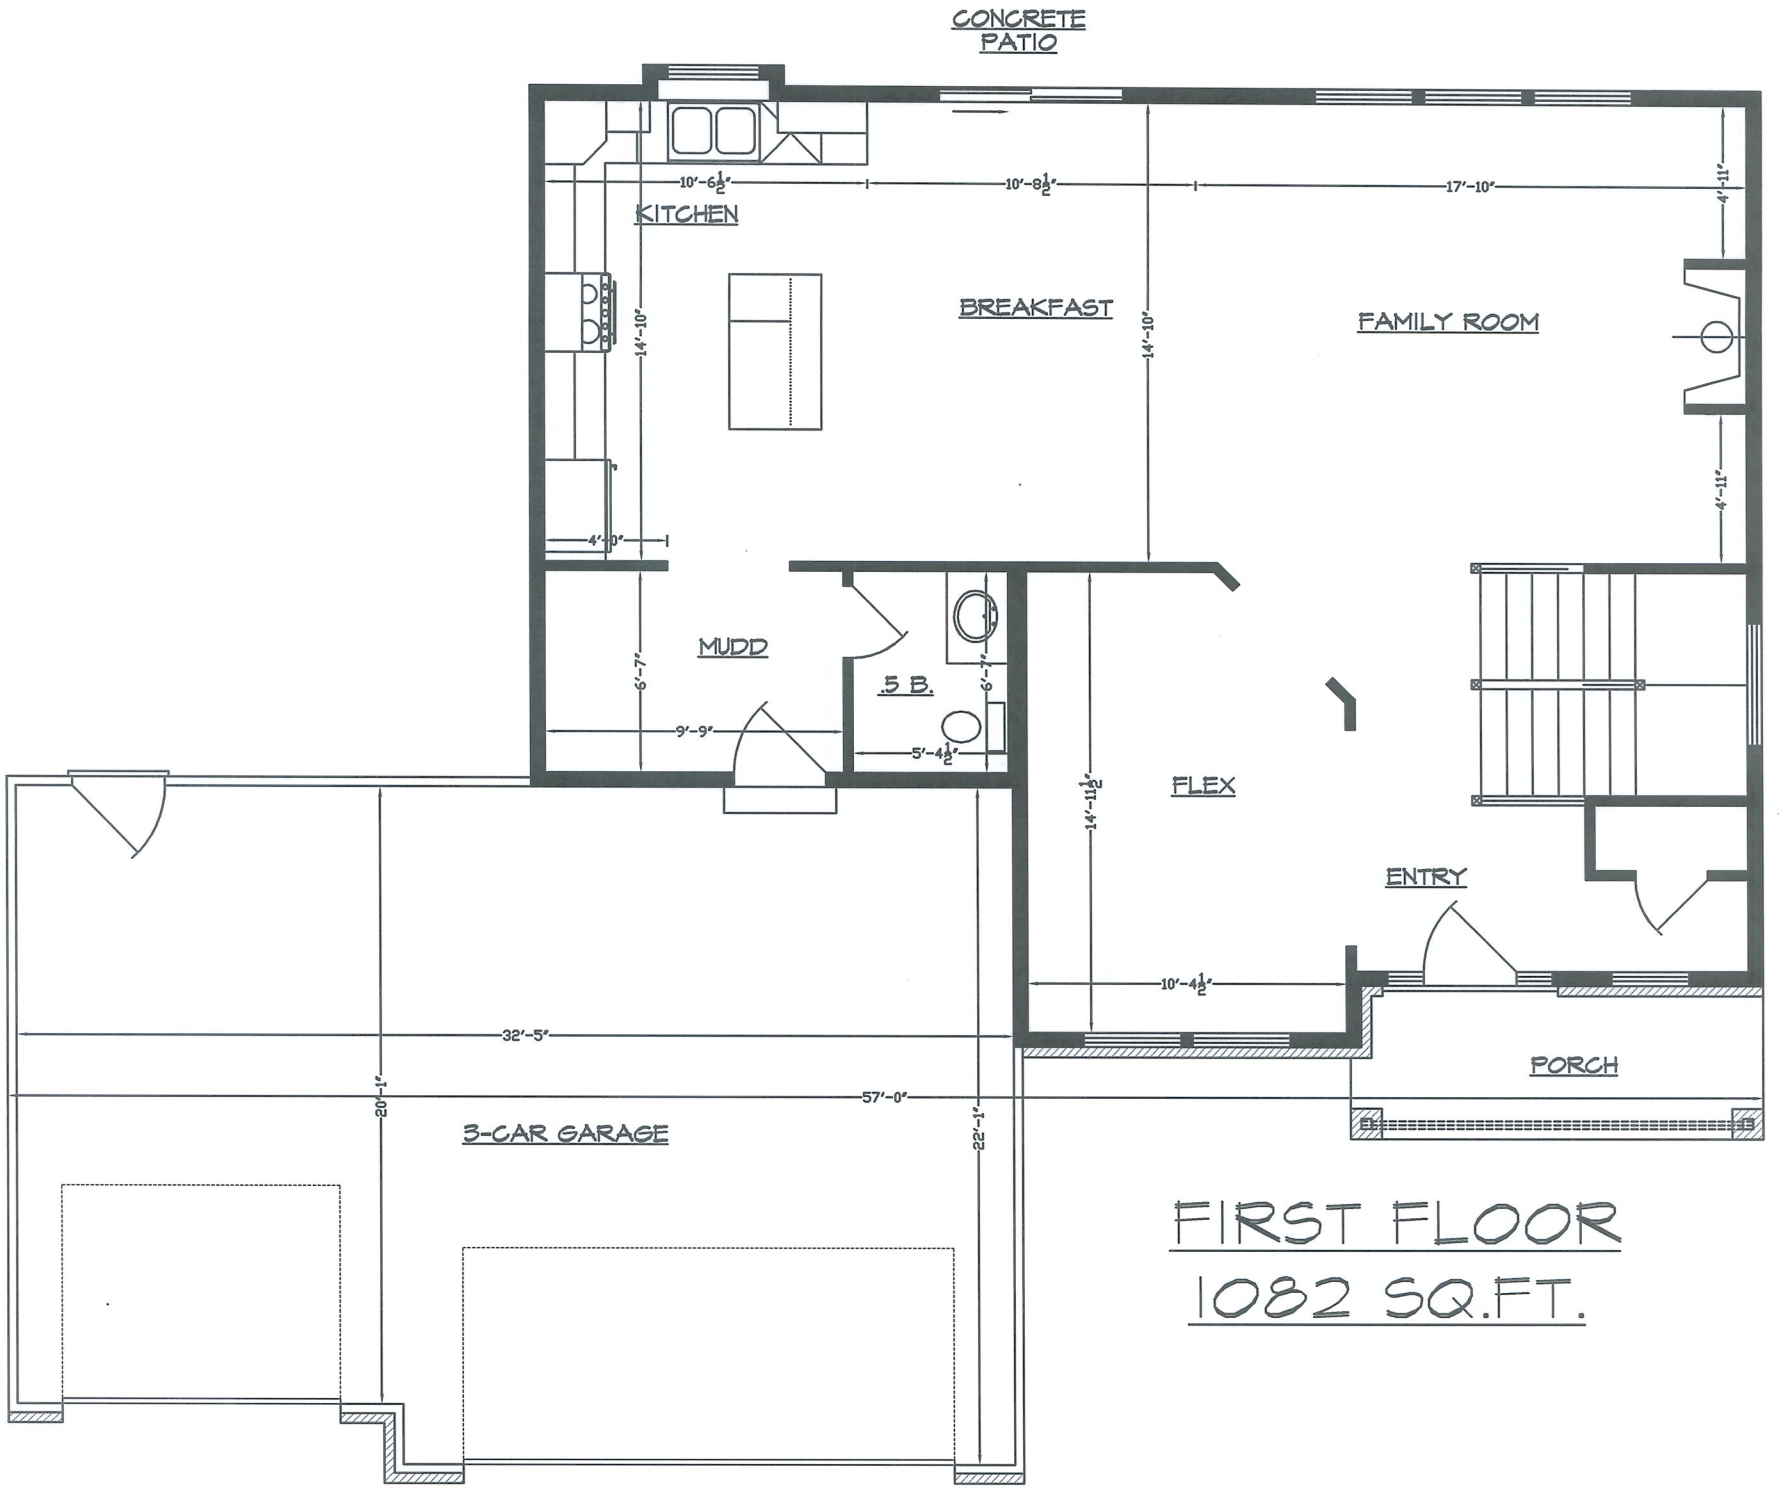

FIRST FLOOR
1082 SQ.FT.



SECOND FLOOR

1116 SQ.FT.